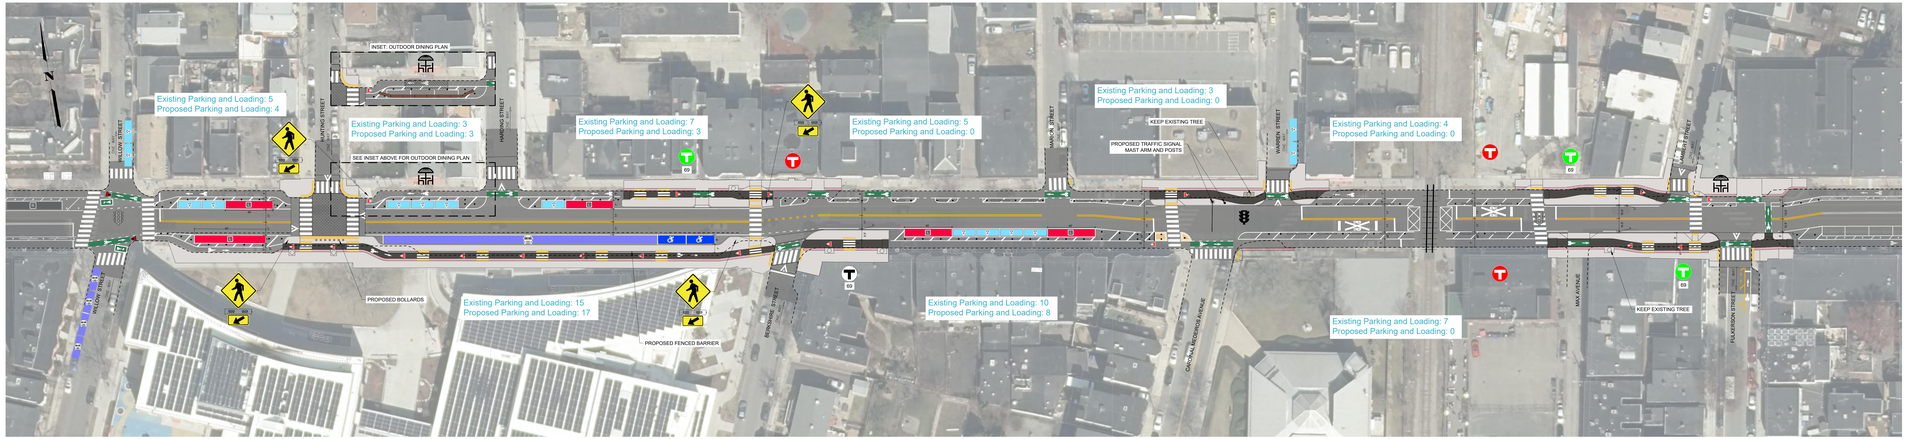


LEGEND

- REMOVED OR RELOCATED BUS STOP
- PROPOSED BUS STOP
- EXISTING BUS STOP
- PROPOSED TRAFFIC SIGNAL
- EXISTING TRAFFIC SIGNAL
- OUTDOOR DINING
- EXISTING TREE
- BICYCLE CONFLICT MARKINGS
- PAINTED PEDESTRIAN ISLAND
- EXISTING CURB LINE
- FLEXPOST BARRIER
- BOLLARD
- CONCRETE CURB BARRIER
- EXISTING RAILROAD TRACKS
- PROPOSED ACCESSIBLE SPACE
- PROPOSED SCHOOL BUS LOADING WITH PARKING OFF HOURS
- PROPOSED LOADING ZONE
- PROPOSED METERED PARKING SPACE

PARKING ESTIMATES
EXISTING PARKING AND LOADING: 59 SPACES
PROPOSED PARKING AND LOADING: 35 SPACES

DRAFT ROLL PLAN

I:\0122\07\CAD\Cambridge Street Separate Bike Lanes\PRODUCTION\CAD\PLANS_Segment B - Willow St Berkshire\0805.001221.07_Willow St Fulkerson_roll plan.dwg
10/7/2026

PROFESSIONAL CERTIFICATION

REUSE OF DOCUMENTS
ALL DRAWINGS ARE INSTRUMENTS OF PROFESSIONAL SERVICE FOR THIS PROJECT. REUSE OR ALTERATION IS AT THE USER'S SOLE RISK.

DSGN					
DR					
CHK					
APVD	NO.	DATE	REVISION	BY	APVD

TOOLE DESIGN
141 TREMONT ST, 9TH FLOOR
BOSTON, MA 02111
PHONE: 617.619.9910
www.tooledesign.com

CAMBRIDGE STREET
WILLOW STREET TO FULKERSON STREET
CITY OF CAMBRIDGE
COMMONWEALTH OF MASSACHUSETTS

0 30' 60' 90'
SCALE 1"=30'

PROJECT NO.	0122.07
DATE	10/7/2026
DRAWING NO.	
SHEET NO.	