



CAMBRIDGE HISTORICAL COMMISSION

831 Massachusetts Avenue, 2nd Fl., Cambridge, Massachusetts 02139

Telephone: 617 349 4683 TTY: 617 349 6112

E-mail: histcomm@cambridgema.gov URL: www.cambridgema.gov/Historic

APPLICATION FOR CERTIFICATE

1. The undersigned hereby applies to the Cambridge Historical Commission for a Certificate of (check one box): ☒ Appropriateness, ☐ Nonapplicability, or ☐ Hardship, in accordance with Chapter 40C of the Massachusetts General Laws and/or Chapter 2.78 of the Municipal Code.

2. Address of property: , Cambridge, Massachusetts

3. Describe the proposed alteration(s), construction or demolition in the space provided below:
(An additional page can be attached, if necessary).

Extend existing paved asphalt driveway around right side of house. The new 8' wide driveway will meet code by being placed 5' from lot line and 3' from structure. Expand existing 15' x 16' brick and granite patio in rear of house to 30' x 31'. Driveway will meet the expanded patio which will serve as event space or overflow parking. Remove existing split rail fence. Plant Lilac hedge along St John's Rd. Install painted picket fence along Hastings av. and Berkeley St. Install gates in fence at bottom of the existing handicap ramp and path to front door on Berkeley St. Install pea stone and brick Parr Terre garden in rear of house.
Install 24" diameter sign on house wall on front porch adjacent to front door.

I certify that the information contained herein is true and accurate to the best of my knowledge and belief. **The undersigned also attests that he/she has read the statements printed on the reverse.**

Name of Property Owner of Record:

Mailing Address:

Telephone/Fax:

E-mail:

Signature of Property Owner of Record: 
(Required field; application will not be considered complete without property owner's signature)

Name of proponent, if not record owner:

Mailing Address:


Telephone/Fax:

E-mail:

(for office use only):

Date Application Received: 7/15/25 Case Number: 5325 Hearing Date: 8/14/25

Type of Certificate Issued: _____ Date Issued: _____

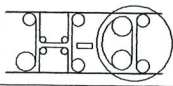

PROJECT ADDRESS:
4 Berkeley St
Cambridge, Ma.


DRAWN BY:
Peter Daus-Haberle
83 N. Hancock St.
Lexington, Ma. 02420
(781) 718-8231

SCALE 1/4" = 1'
DATE 4/8/2024

4 Berkeley St Project


Proposed Picket Fence

DRAWING NUMBER
1 OF 1

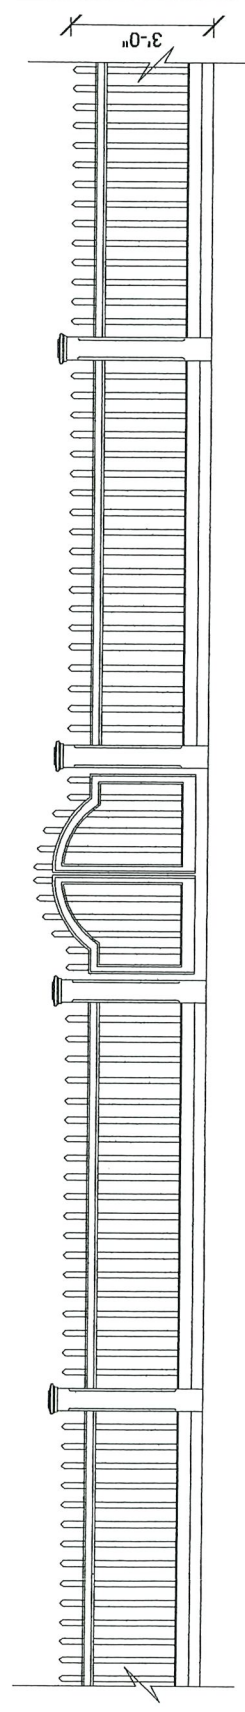

PROPOSED PICKET FENCE

PAINTED CEDAR RAILINGS, POSTS, CAPS AND PICKETS
1.5" X 1.5" SQUARE PICKETS, 5" OC.
6X6 POSTS WITH 3/4" CHANFER ON CORNERS
CHANFER TO MATCH EXISTING POSTS ON FRONT PORTICO
BLACK WROUGHT IRON GATE HARDWARE
FENCE PAINTED TO MATCH HOUSE TRIM

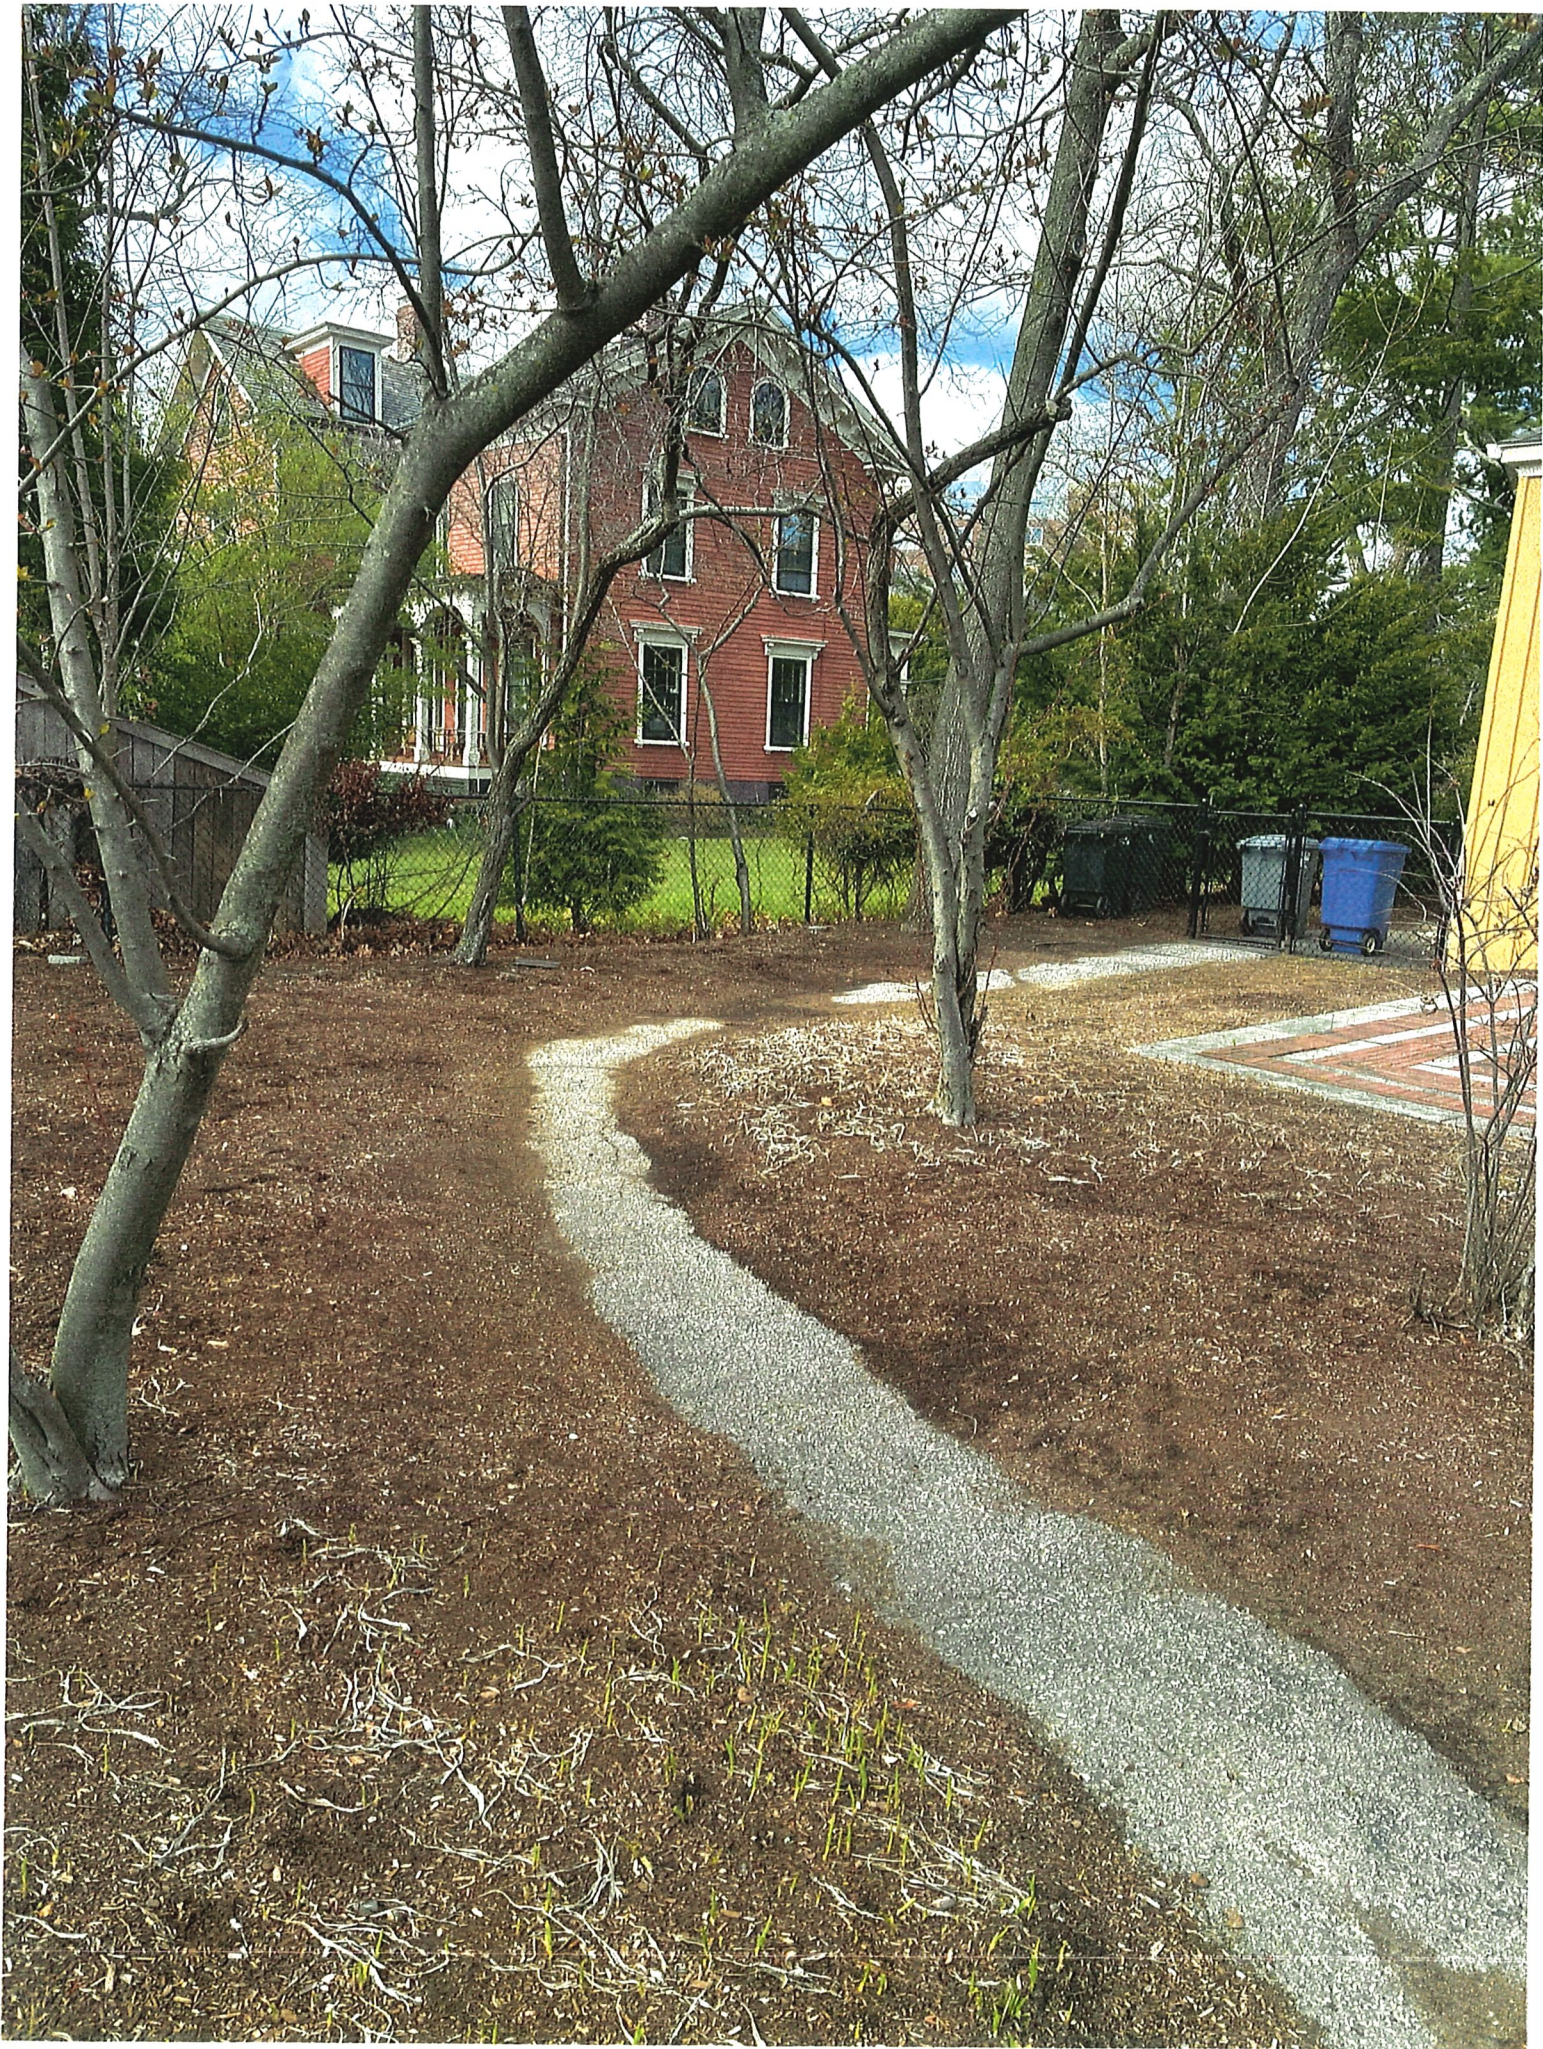




Gardenreet Pathlight



ABOUT THE SIZE



Gardenreet Pathlight

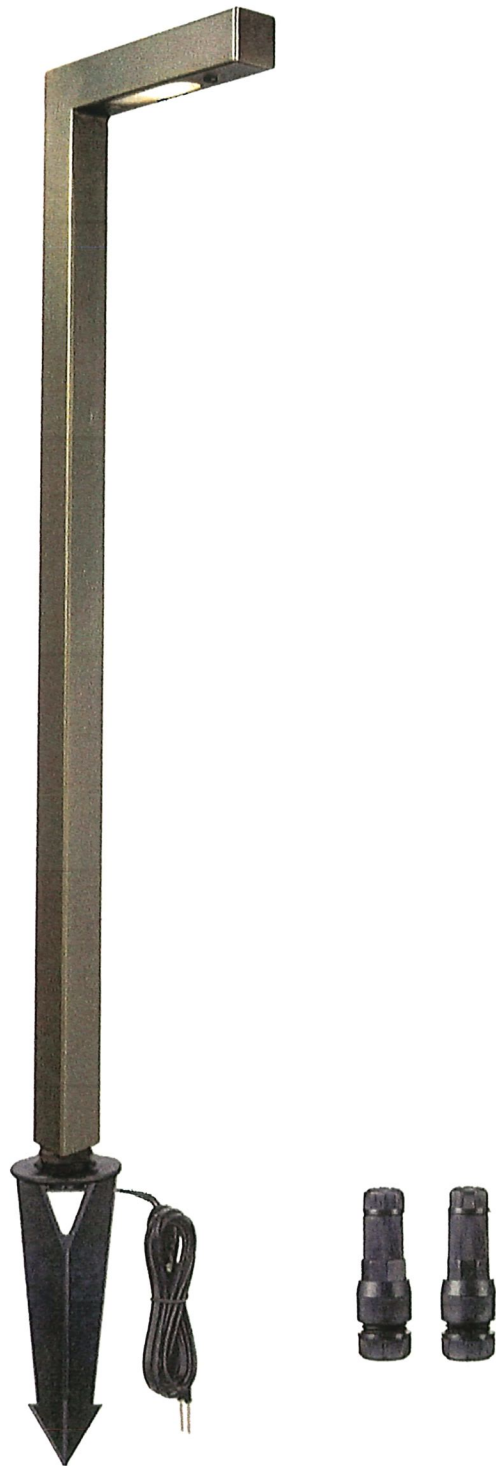


Reclaimed granite pavers



Cedar Picket Fence Style



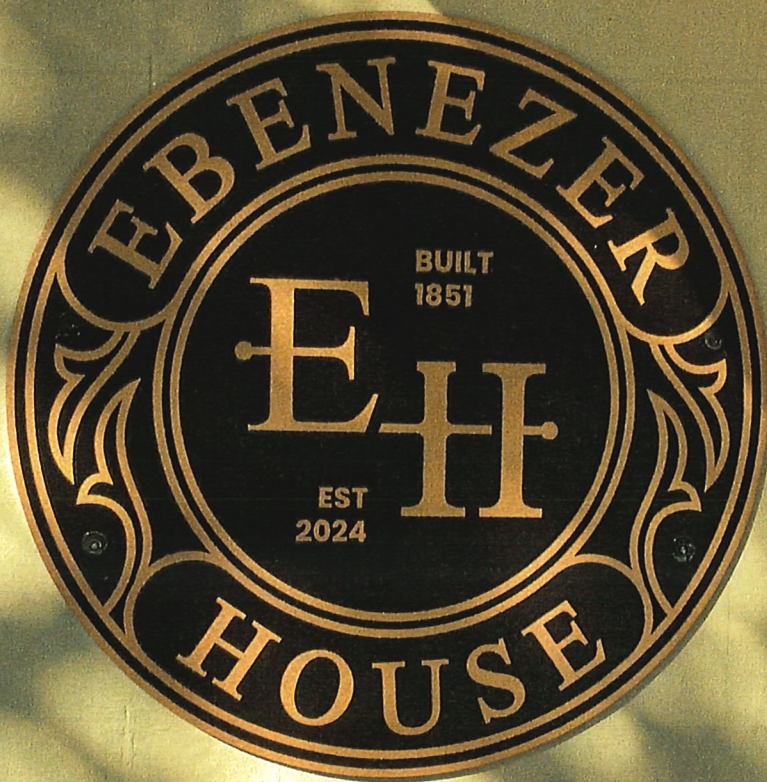



Victorian Cast Iron Bench -

Dimensions: 58 inches Wide by 19 inches Deep by 35 inches Tall.

Seat Height: 17 inches.

Construction: Hand Cast Non-Rust Aluminum.

Finish: Matte Black Paint.




Lutyens Teak Bench

Dimensions: 66 Inches Wide by 23" Deep by 41 inches Tall.

Set height: 18 inches.

Construction: Teak wood

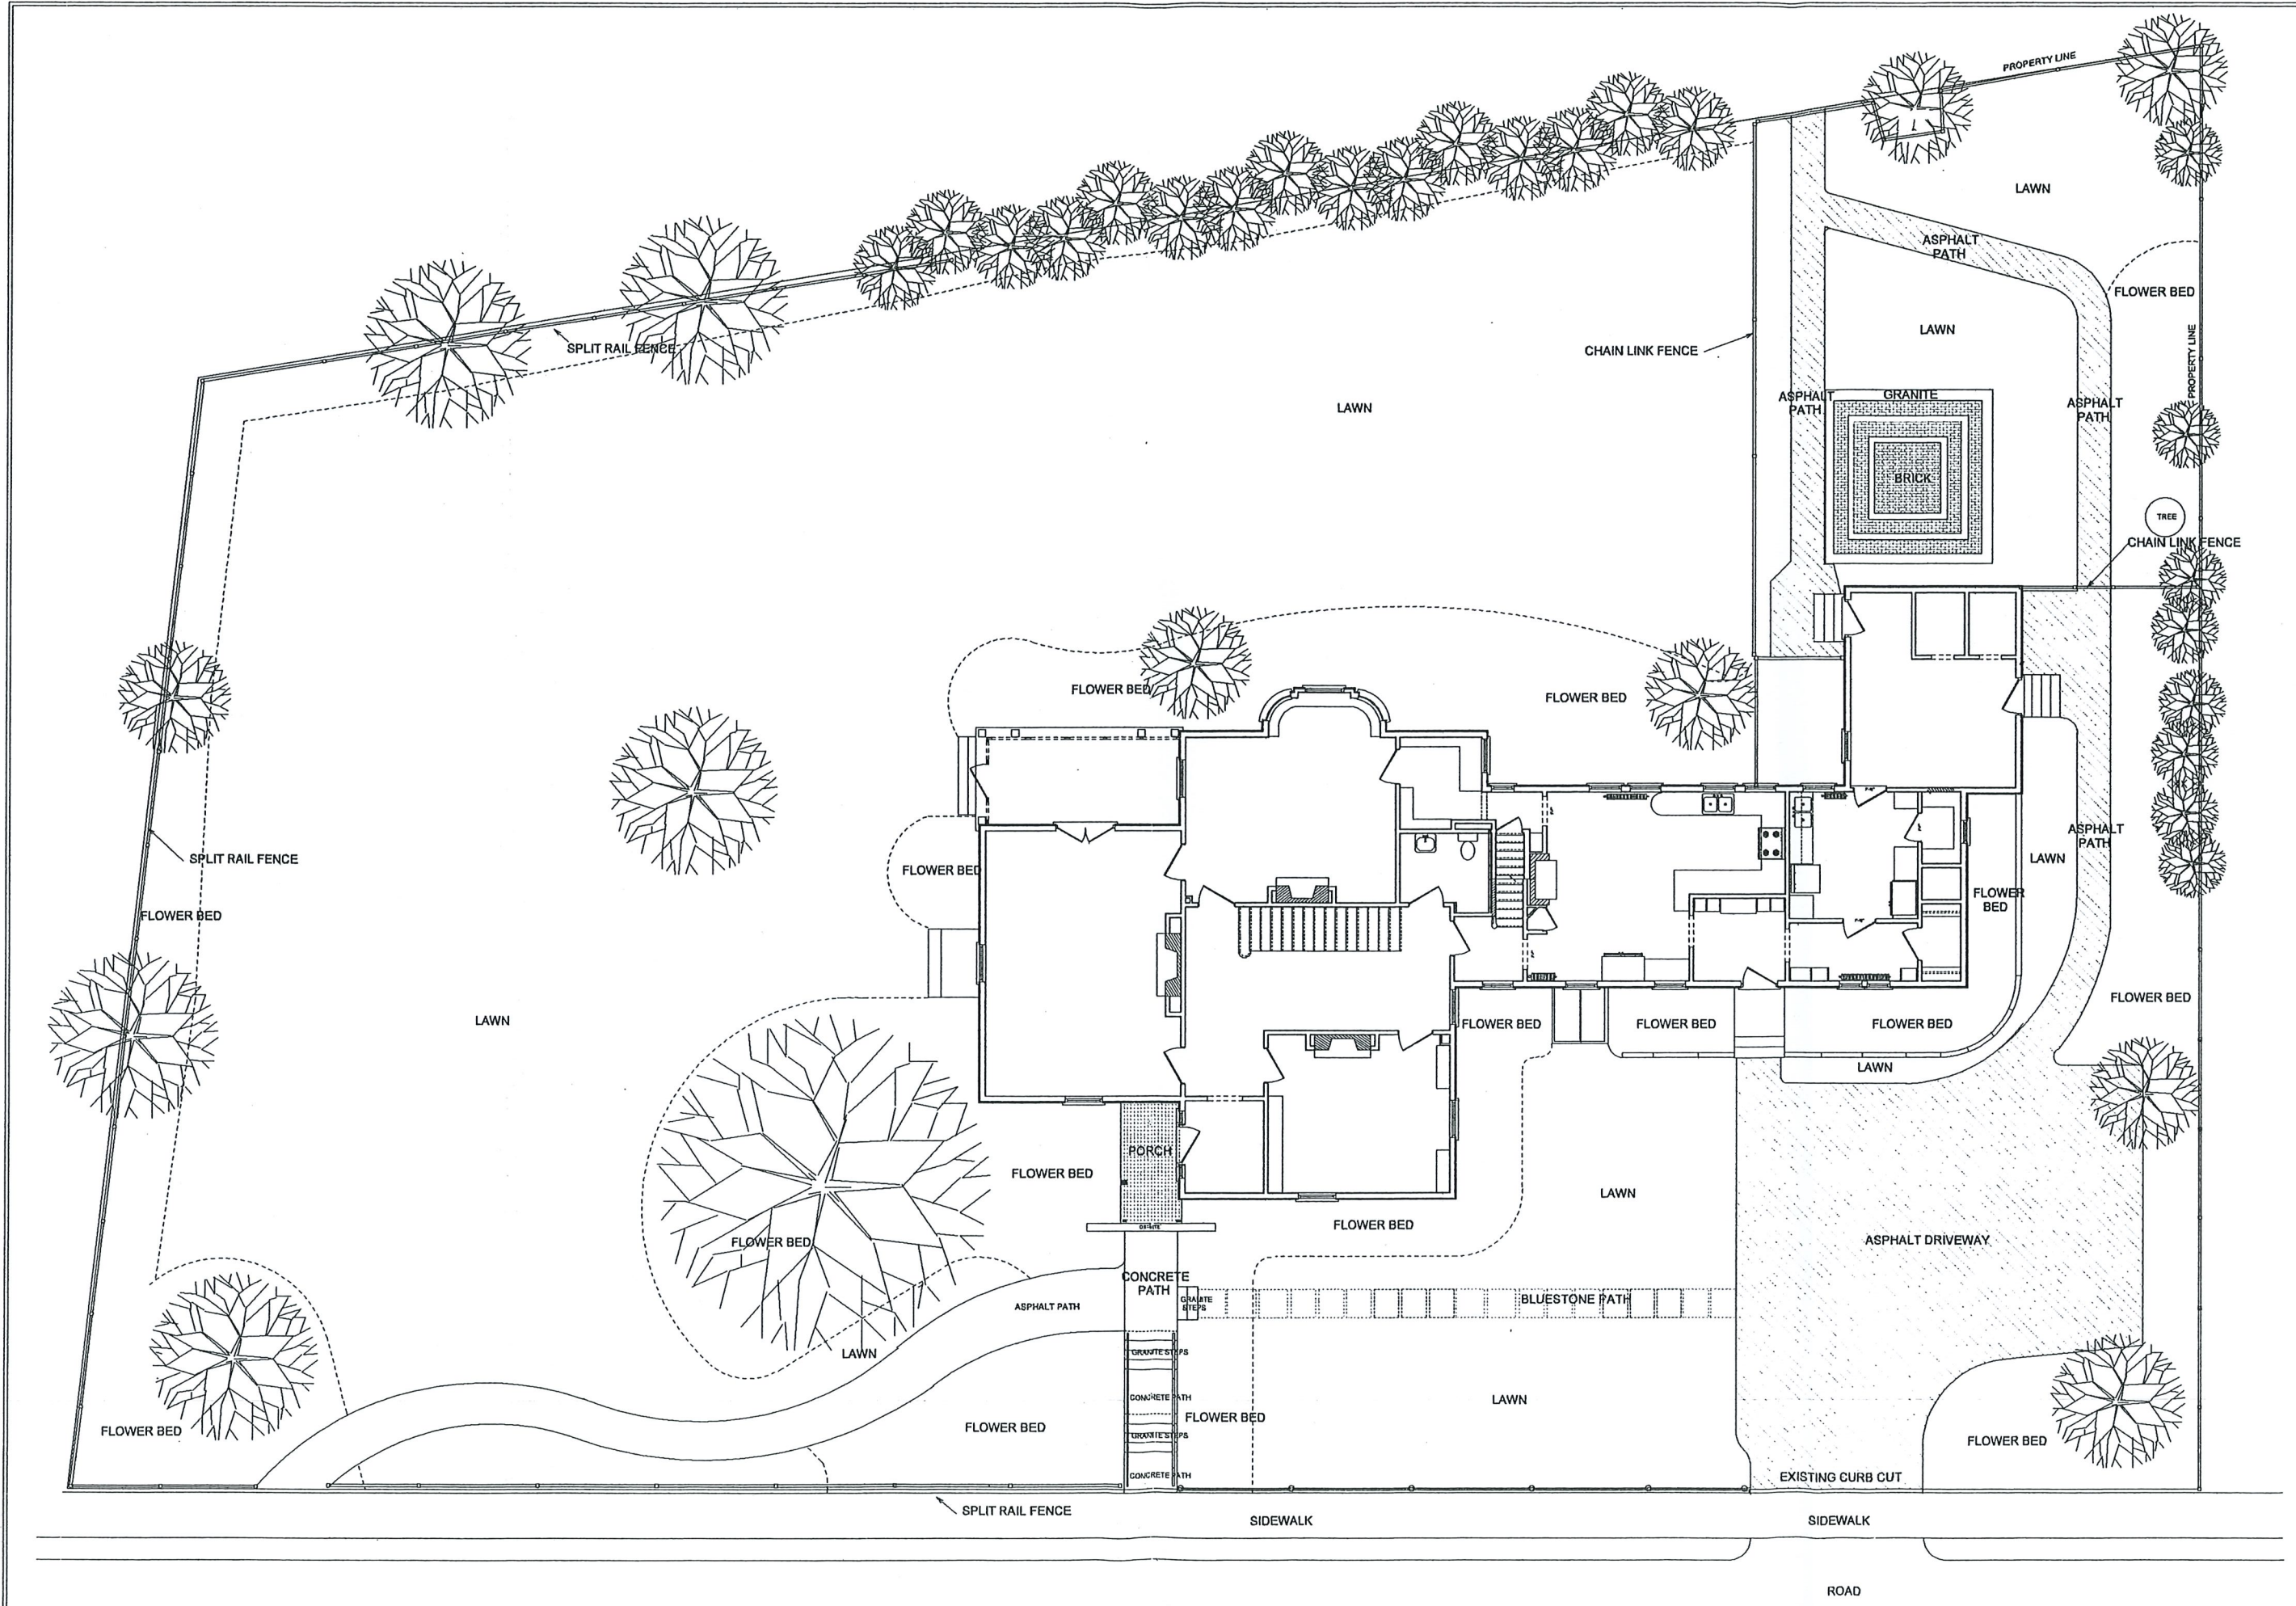

4
Berkeley St.
Cambridge

DESIGN BY
BRIDGET KELLEY

