
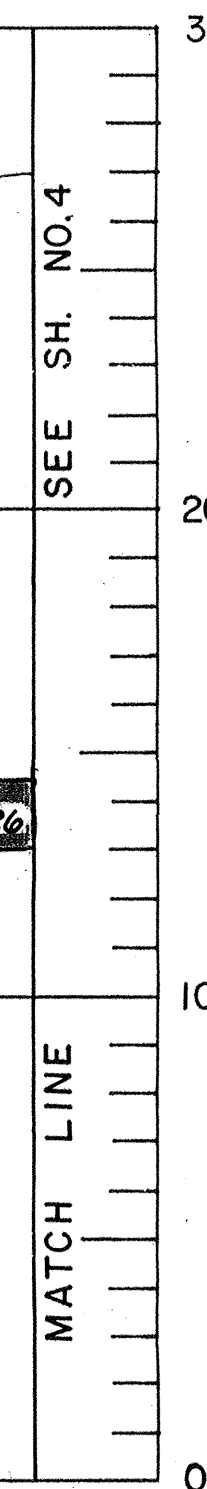
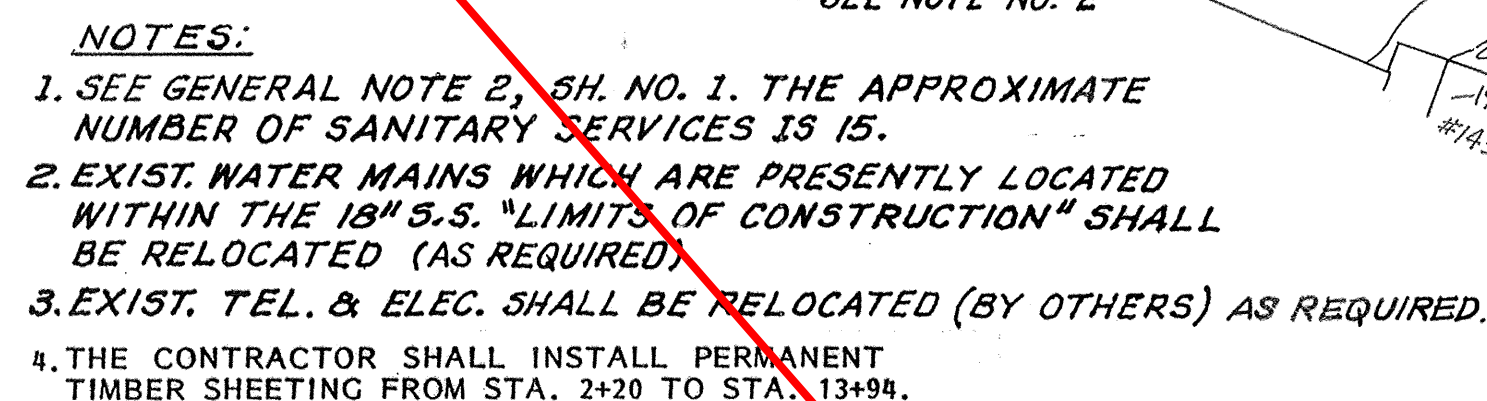


APPENDIX L RINDGE AVENUE DRAINAGE IMPROVEMENTS

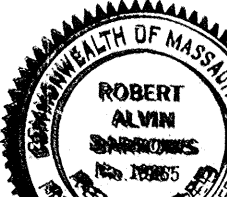


REVISION	MADE BY	CHECKED BY	DESCRIPTION
DESIGNED BY:	B. B. B.	SCALE HORIZ. 1"=40' VERT. 1"= 4'	
DRAWN BY:	A.B.D. , P.M.C.C.		
CHECKED BY:	R. A. B.		
APPROVED FOR MGI			
<i>[Signature]</i>			
REG. PROF. ENG.			DATE 4/9/80
			DATE

CITY OF CAMBRIDGE MASSACHUSETTS
SEWERAGE AND DRAINAGE FACILITIES-PHASE VII
CONTRACT NO. I
PROJECT NO. WPC-MASS-856
RINDGE AVENUE (2 of 5)


Maguire Group Inc.
Architects/Engineers/Planners
60 First Avenue
Waltham, Massachusetts 02254

3


Proposed 30" CS
 Proposed 60" CS
 Water Relocation
 Gas

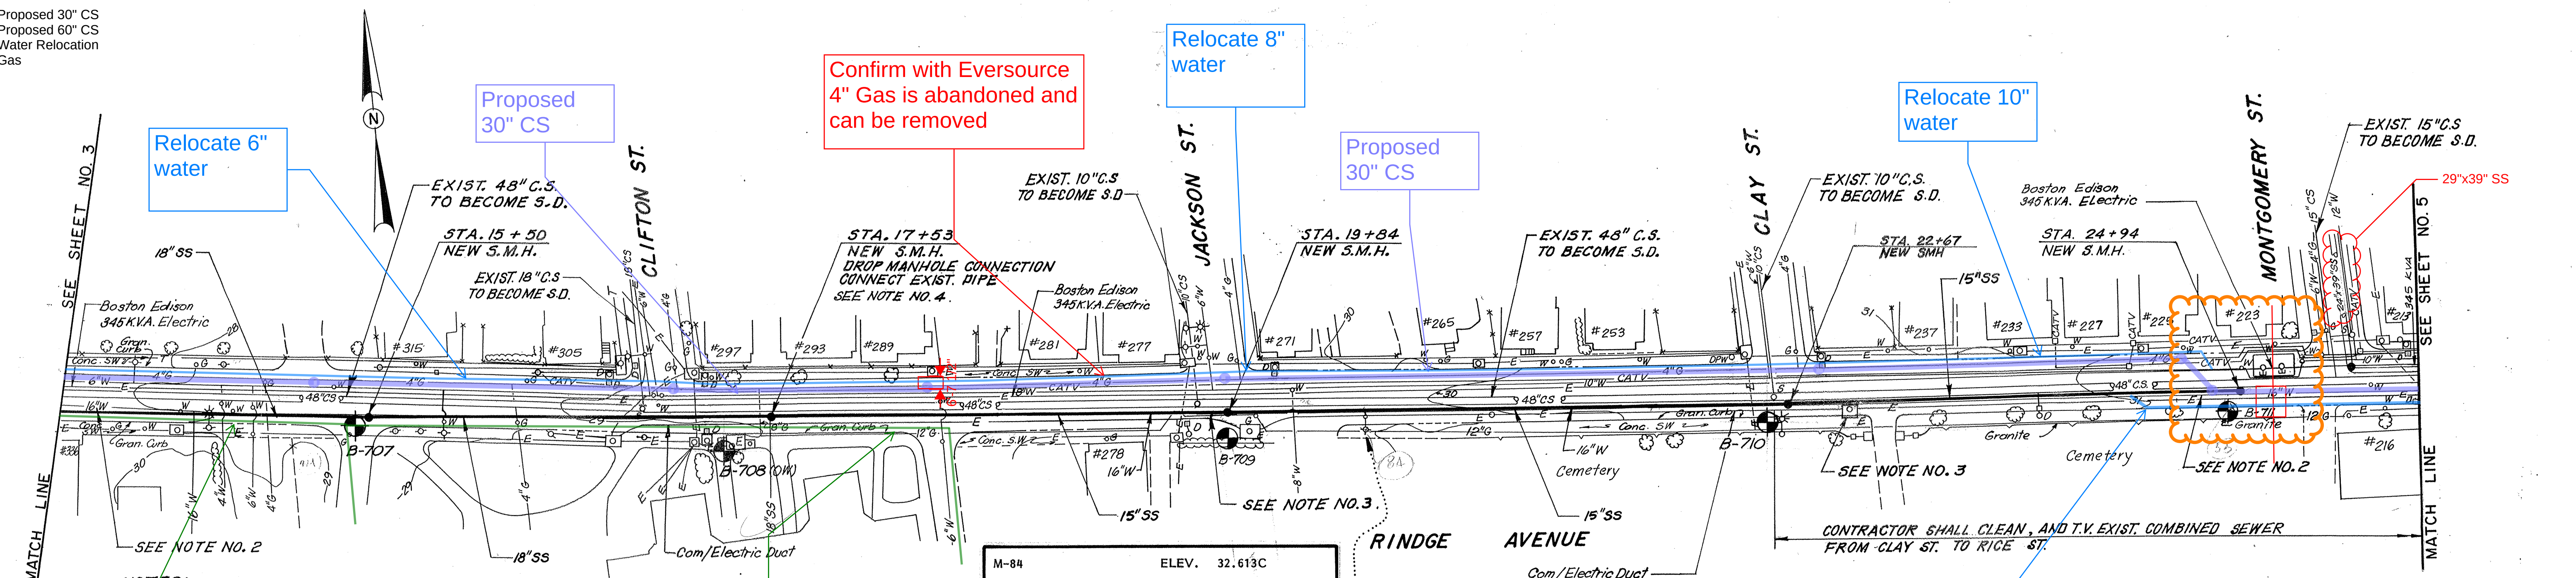

- Proposed 30" CS
- Proposed 60" CS
- Water Relocation
- Gas

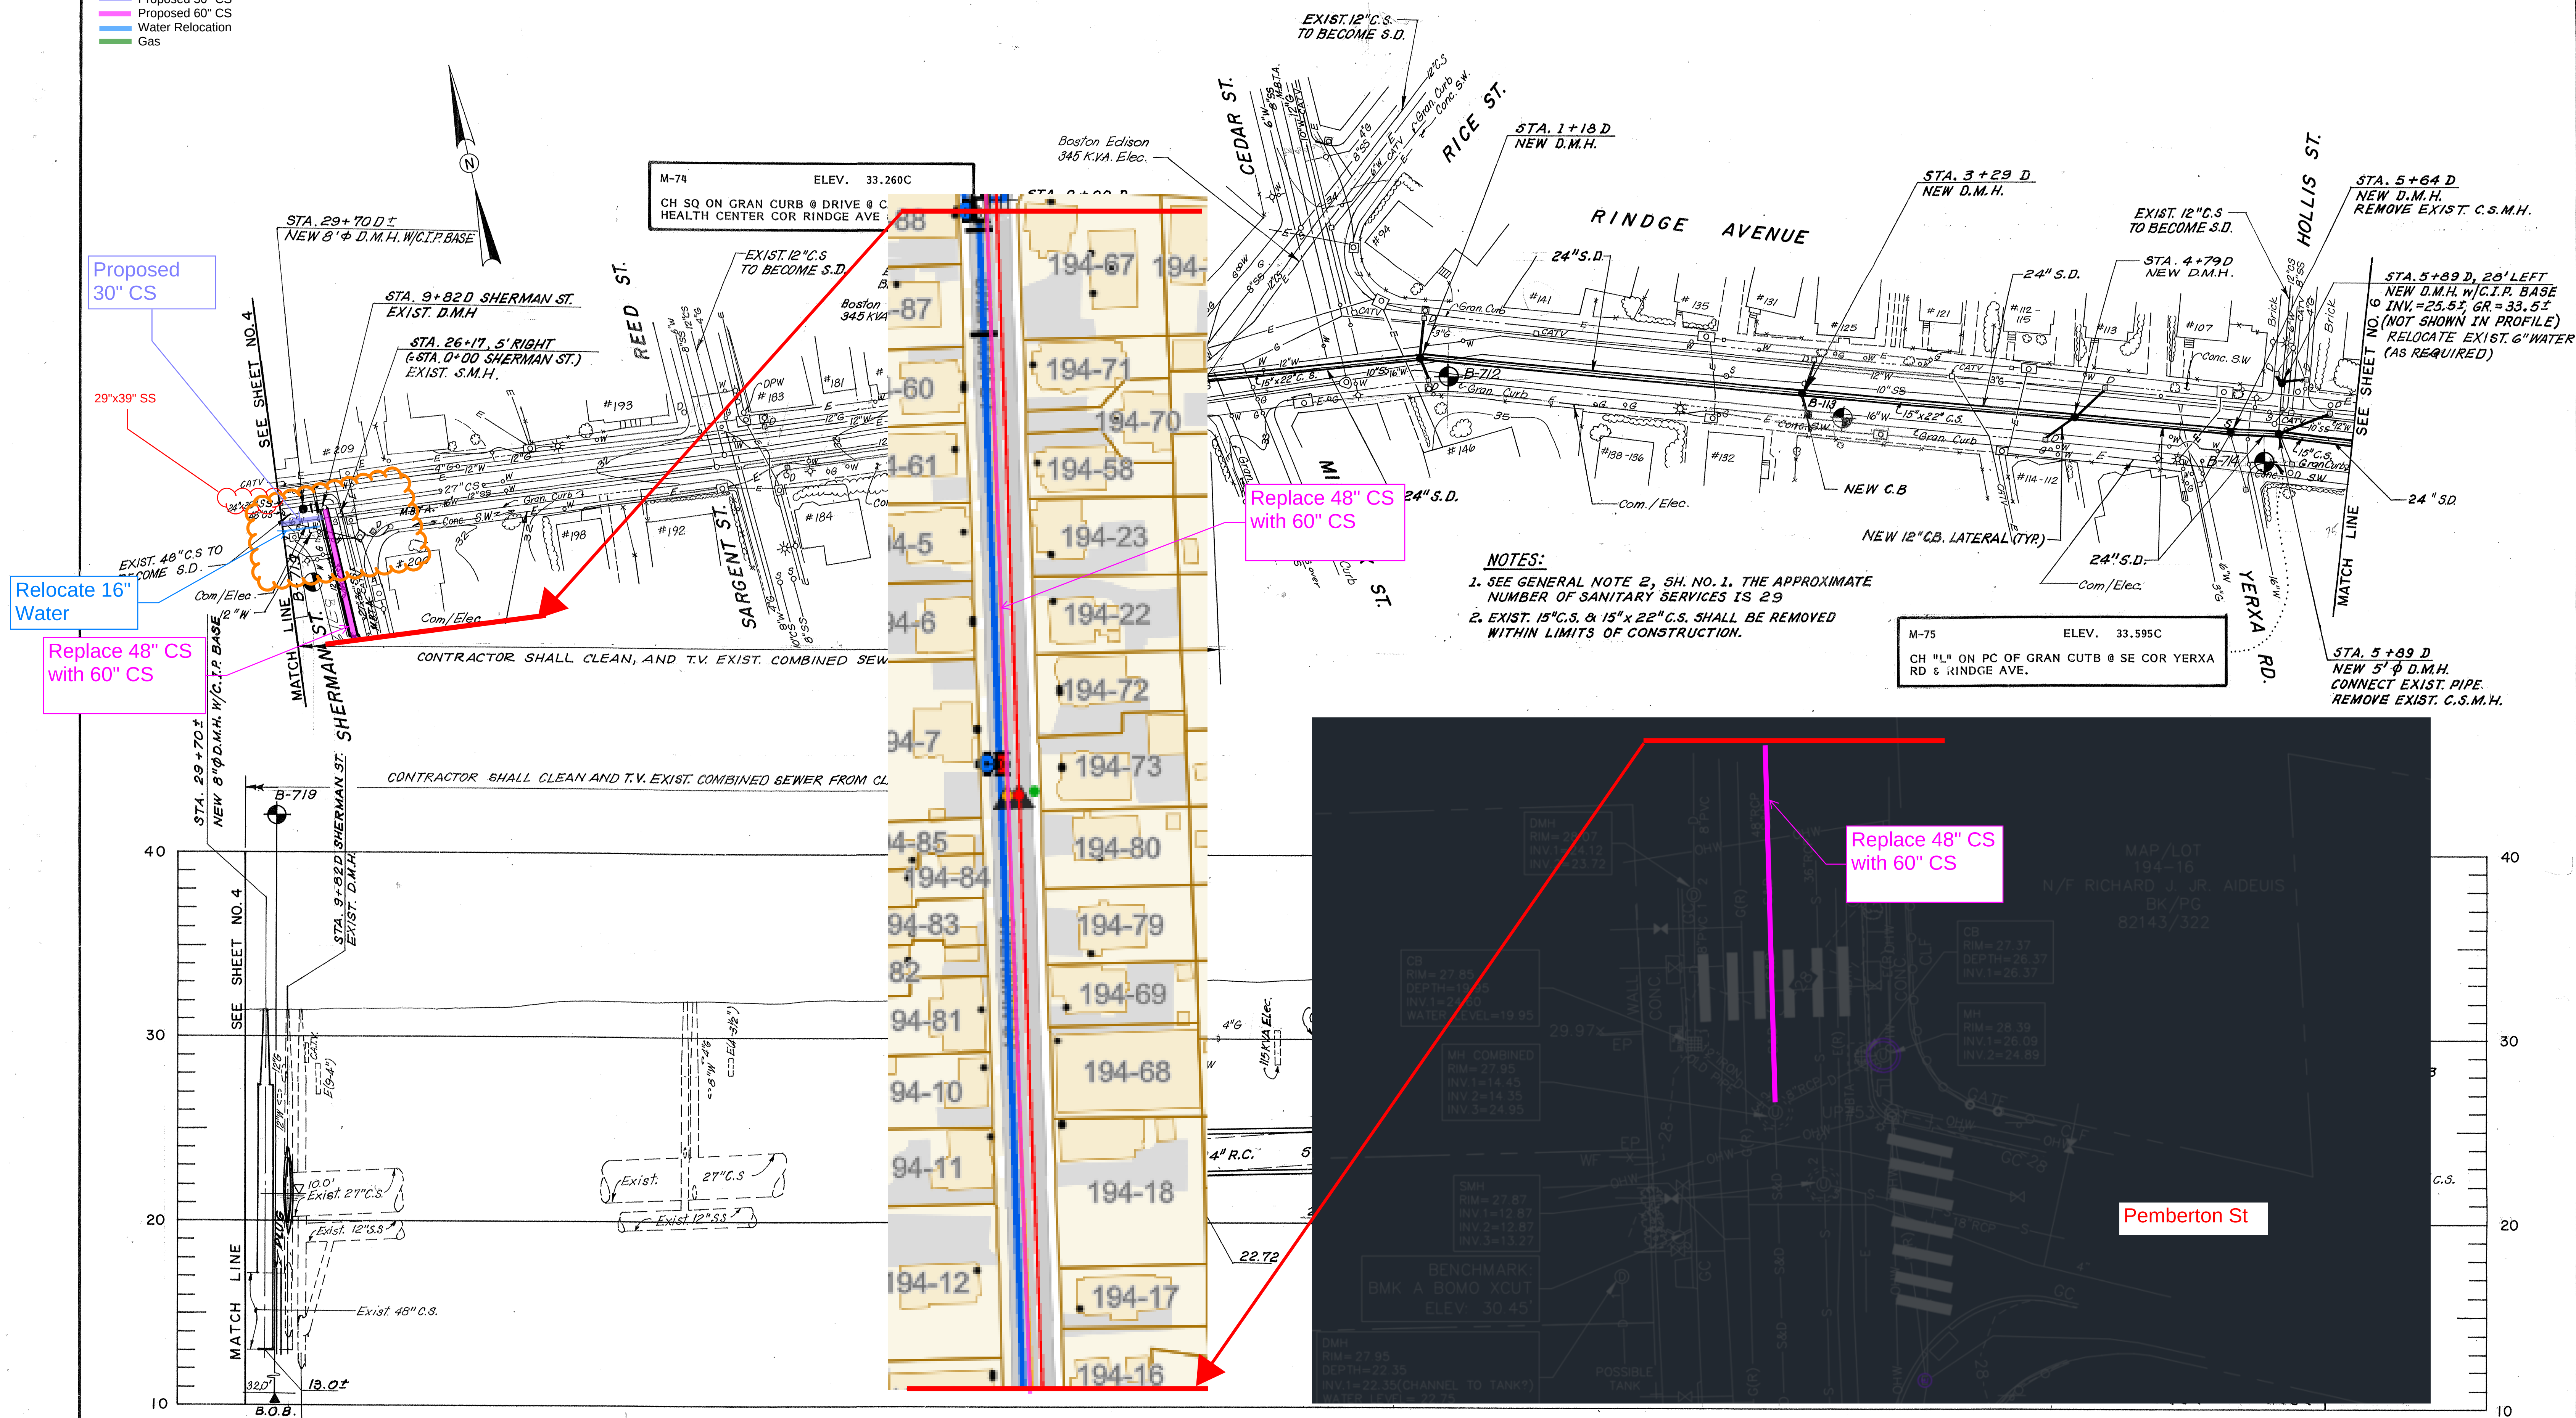

- NOTES:**
- SEE GENERAL NOTE 2, SH. NO. 1. THE APPROXIMATE NUMBER OF SANITARY SERVICES IS 29
 - EXIST. 15" C.S. & 15" x 22" C.S. SHALL BE REMOVED WITHIN LIMITS OF CONSTRUCTION.

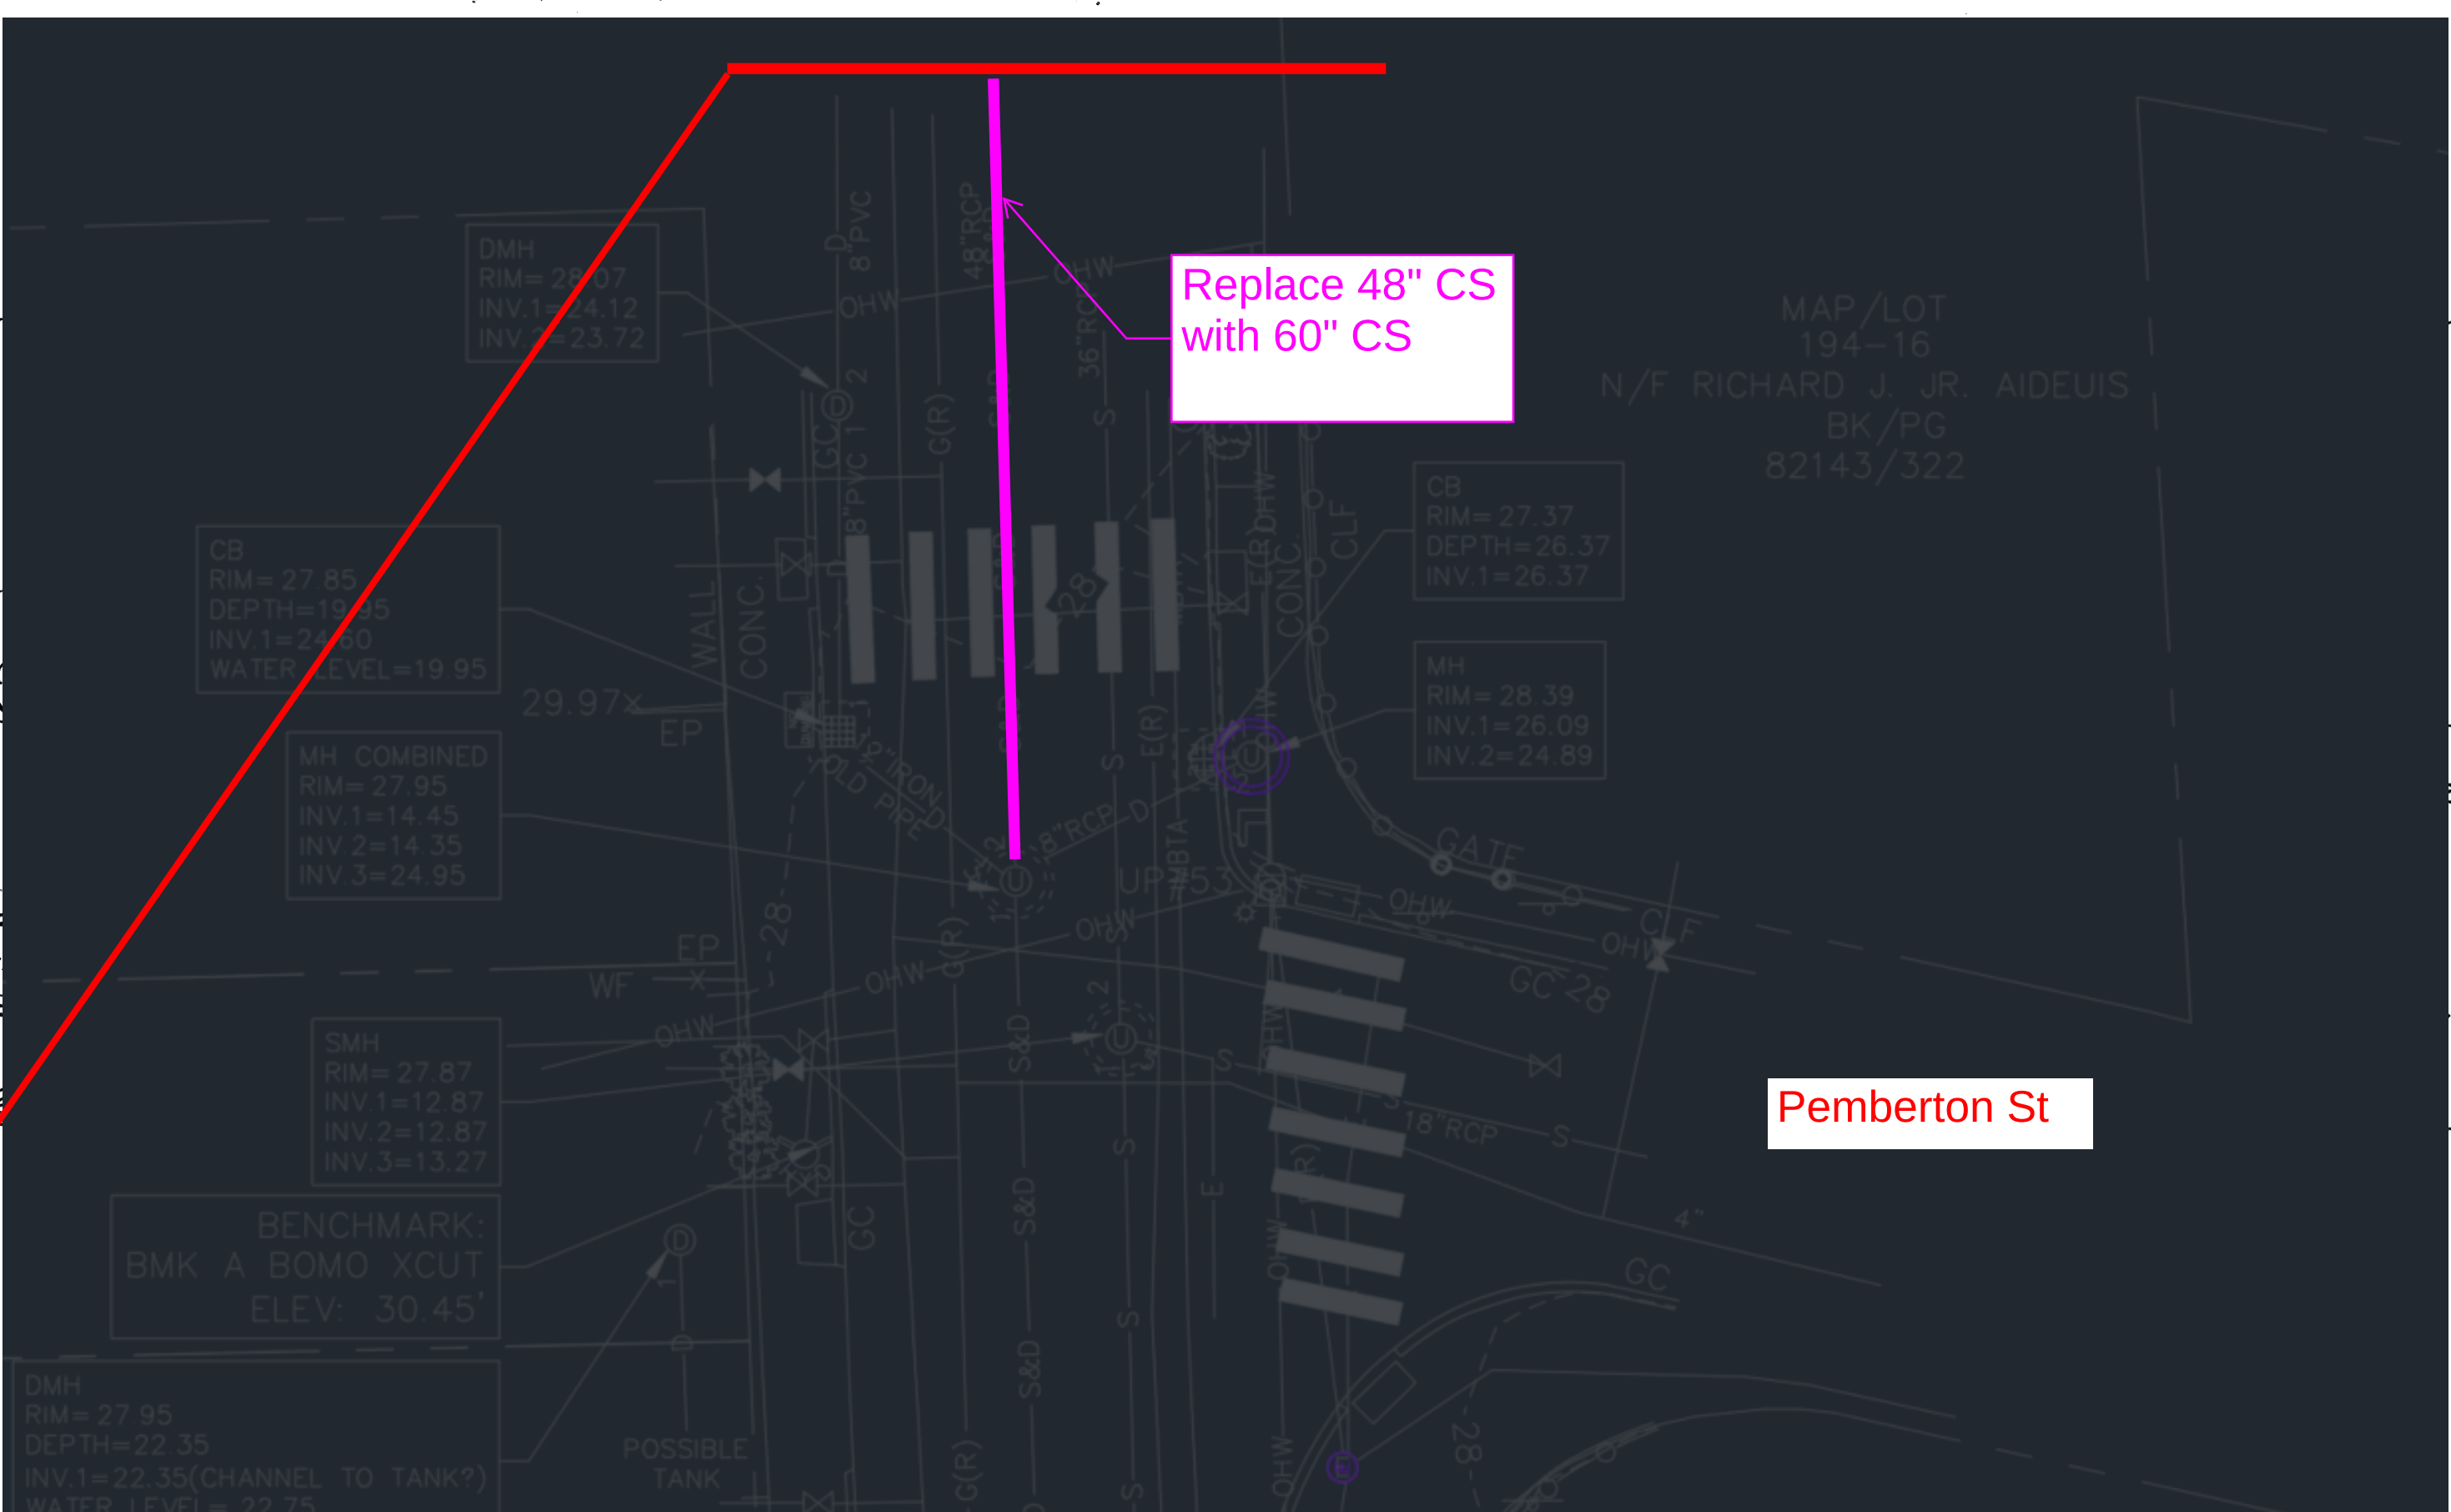

DESIGN ONLY - NOT BUILT

REVISION	MADE BY	CHECKED BY	DESCRIPTION
DESIGNED BY: B.B.B.	SCALE		
DRAWN BY: A.B.D., P.M.C.C.	HORIZ. 1"=40'		
CHECKED BY: R.A.B.	VERT. 1"=4'		
APPROVED FOR MGI			
<i>[Signature]</i>	4/9/20		
REG. PROF. ENG.	DATE		

CITY OF CAMBRIDGE MASSACHUSETTS
SEWERAGE AND DRAINAGE FACILITIES-PHASE VII
CONTRACT NO. 1
PROJECT NO. WPC-MASS-856
RINDGE AVENUE (4 of 5)

Maguire Group Inc.
Architects/Engineers/Planners
60 First Avenue
Waltham, Massachusetts 02254

5




REVISION	MADE BY	CHECKED BY	DESCRIPTION
DESIGNED BY:	B. B. B.	SCALE HORIZ. 1" = 40' VERT. 1" = 4'	
DRAWN BY:	A.B.D., P.M.C.C.		
CHECKED BY:	R.A.B.		
APPROVED FOR MGI  REG. PROF. ENG.		4/9/90 DATE	

CITY OF CAMBRIDGE MASSACHUSETTS
SEWERAGE AND DRAINAGE FACILITIES-PHASE VII
CONTRACT NO. I
PROJECT NO. WPC-MASS-856
RINDGE AVENUE (2 of 5)


 **Maguire Group Inc.**
Architects/Engineers/Planners
60 First Avenue
Waltham, Massachusetts 02254

3

Proposed 30" Drain
Future SS
Proposed 60" CS
Water Relocation
Gas

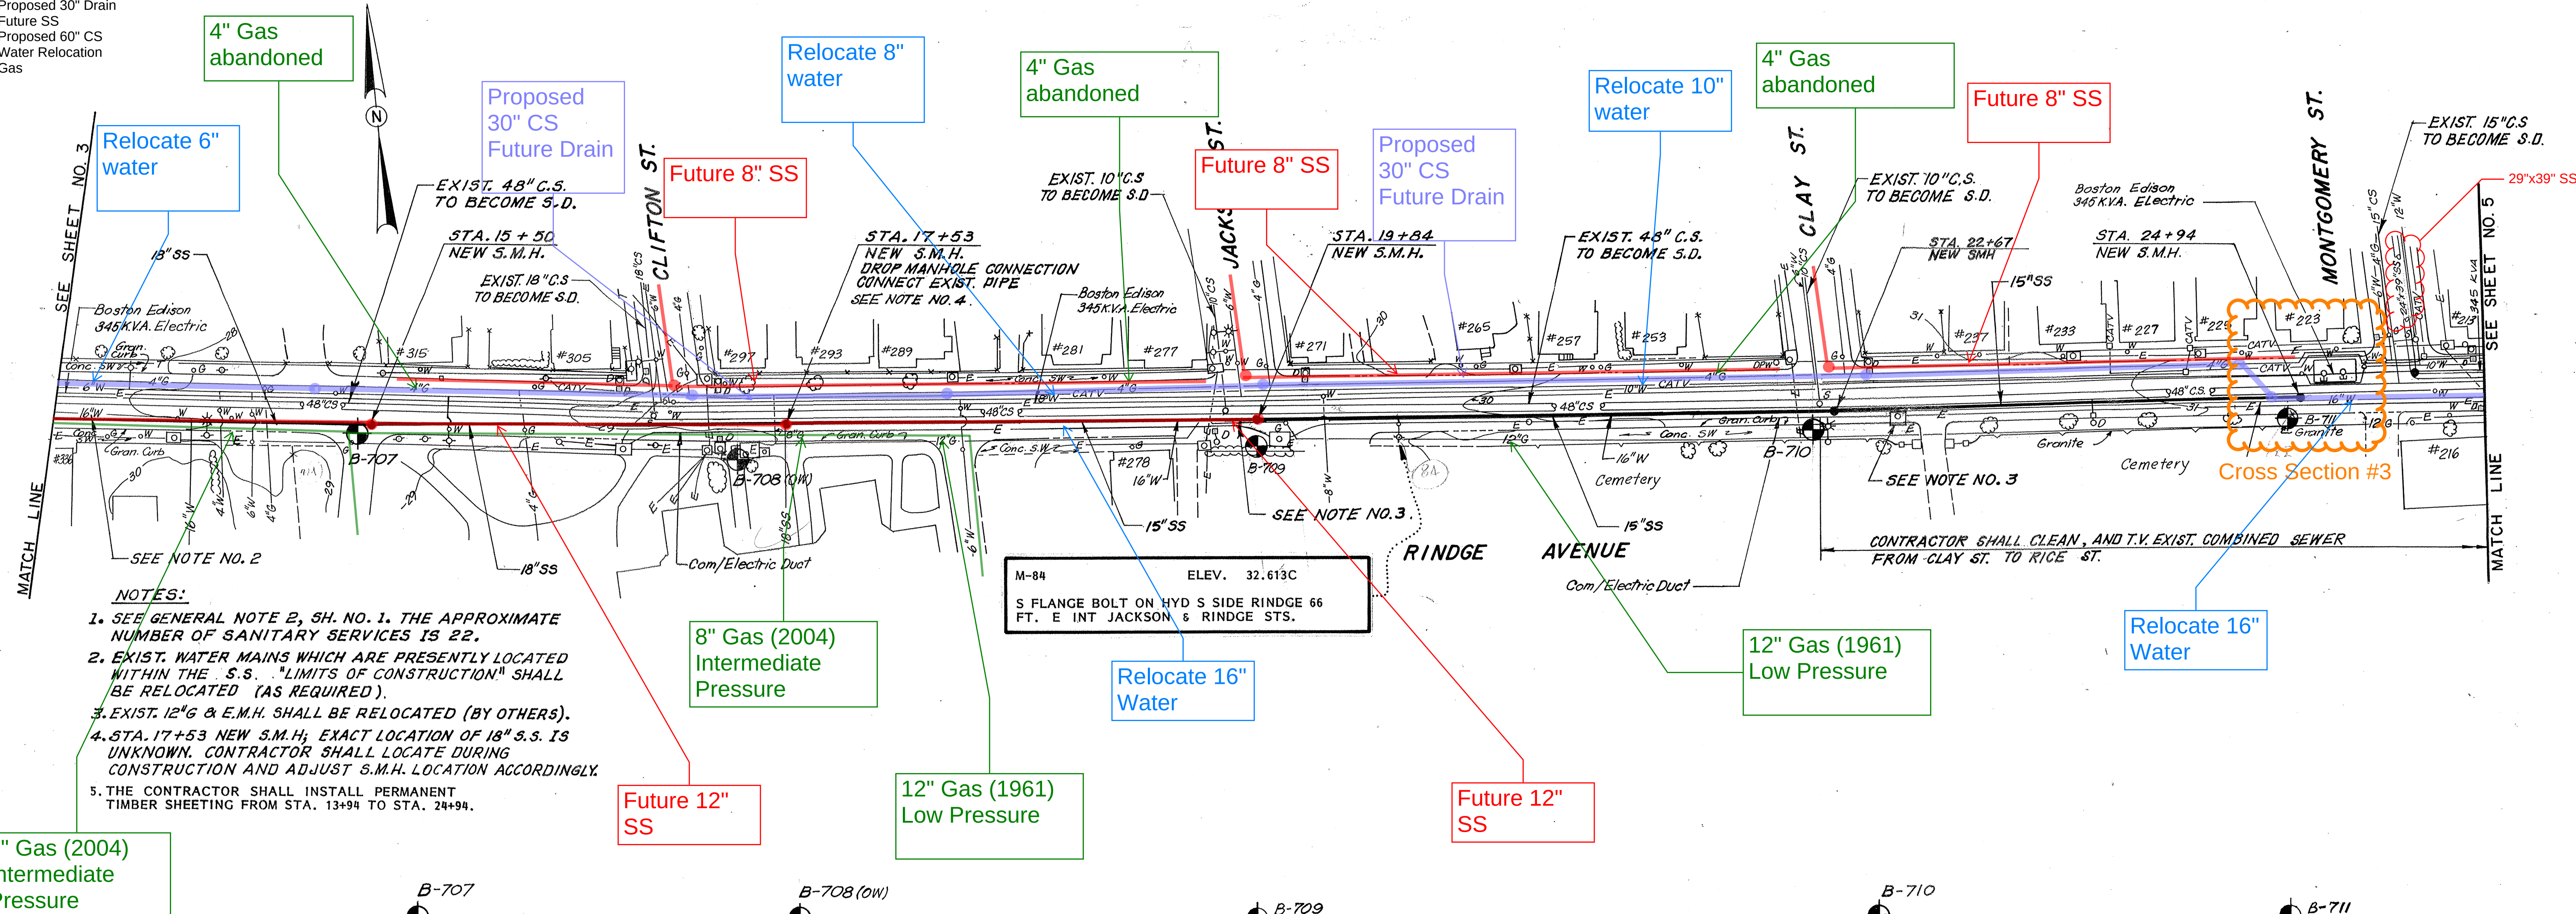

- NOTES:**
- SEE GENERAL NOTE 2, SH. NO. 1. THE APPROXIMATE NUMBER OF SANITARY SERVICES IS 22.
 - EXIST. WATER MAINS WHICH ARE PRESENTLY LOCATED WITHIN THE S.S. "LIMITS OF CONSTRUCTION" SHALL BE RELOCATED (AS REQUIRED).
 - EXIST. 12" G & E.M.H. SHALL BE RELOCATED (BY OTHERS).
 - STA. 17+53 NEW S.M.H.; EXACT LOCATION OF 18" S.S. IS UNKNOWN. CONTRACTOR SHALL LOCATE DURING CONSTRUCTION AND ADJUST S.M.H. LOCATION ACCORDINGLY.
 - THE CONTRACTOR SHALL INSTALL PERMANENT TIMBER SHEETING FROM STA. 13+94 TO STA. 24+94.

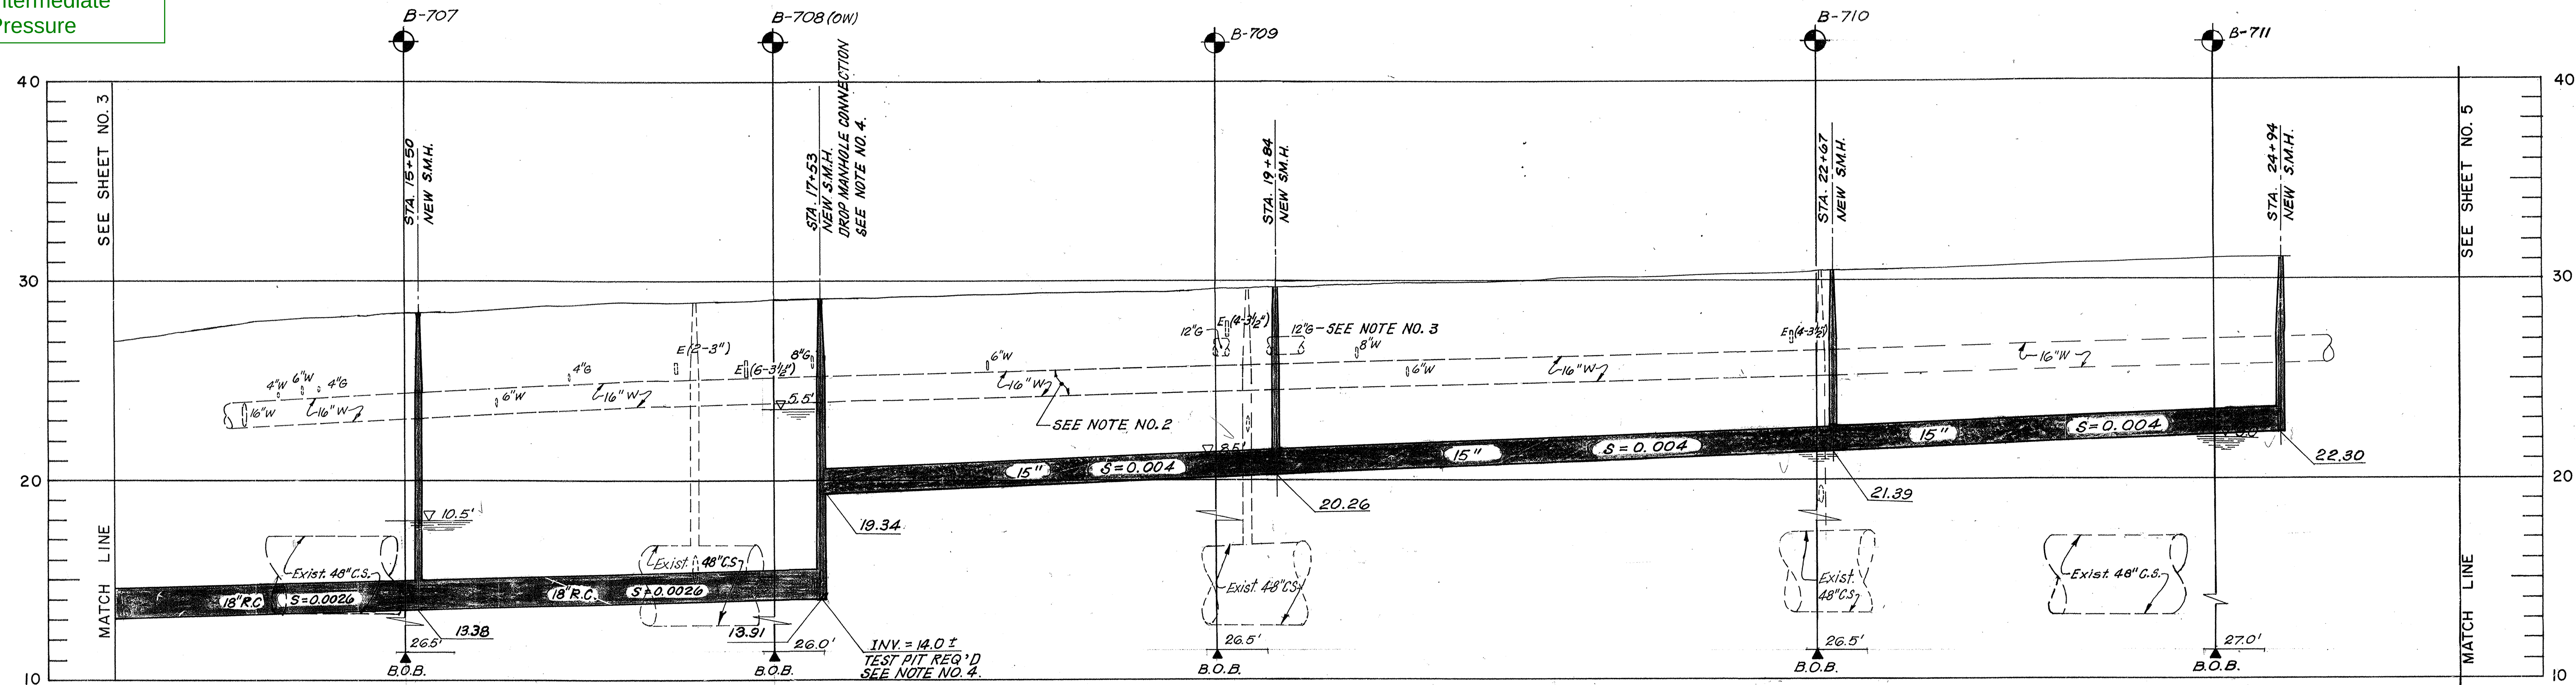

DESIGN ONLY - NOT BUILT

CITY OF CAMBRIDGE MASSACHUSETTS SEWERAGE AND DRAINAGE FACILITIES-PHASE VII CONTRACT NO. 1 PROJECT NO. WPC-MASS-856 RINDGE AVENUE (3 of 5)			
REVISION	MADE BY	CHECKED BY	DESCRIPTION
DESIGNED BY: B.B.B.	SCALE		
DRAWN BY: A.B.D., P.M.C.C.	HORIZ. 1"=40'		
CHECKED BY: R.A.B.	VERT. 1"=4'		
APPROVED FOR MGI		DATE	
[Signature]		4/8/80	
REG. PROF. ENG.			
Maguire Group Inc. Architects/Engineers/Planners 60 First Avenue Waltham, Massachusetts 02254		4	

- Proposed 30" Drain
- Future SS
- Proposed 60" CS
- Water Relocation
- Gas

Proposed 30" CS
Future Drain

29"x39" SS

12" Gas (1906)
Low Pressure

Relocate 16" Water

Replace 48" CS
with 60" CS


Replace 48" CS
with 60" CS

Replace 48" CS
with 60" CS

Pemberton St

DESIGN ONLY - NOT BUILT

REVISION	MADE BY	CHECKED BY	DESCRIPTION
DESIGNED BY: B.B.B.	SCALE		
DRAWN BY: A.B.D., P.M.C.C.	HORIZ. 1"=40'		
CHECKED BY: R.A.B.	VERT. 1"=4'		
APPROVED FOR MGI	DATE		
<i>[Signature]</i>	4/9/90		
REG. PROF. ENG.			

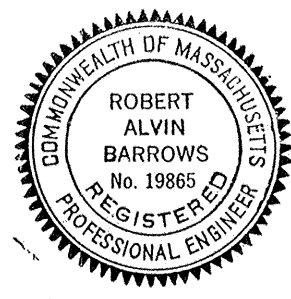

CITY OF CAMBRIDGE MASSACHUSETTS
SEWERAGE AND DRAINAGE FACILITIES-PHASE VII
CONTRACT NO. 1
PROJECT NO. WPC-MASS-856
RINDGE AVENUE (4 of 5)

Maguire Group Inc.
Architects/Engineers/Planners
60 First Avenue
Waltham, Massachusetts 02254

5